

MONUMENT RECORD
State of Indiana - County of Monroe

Section: 07

Township: 8 North


Range: 2 West

Corner ID: VanBu A-05

Monument Description & Remarks: 1/2" Rebar 6" above ground with cap, "Utt". Survey Sign
4ft above ground at pt. B

References On File: Lee Utt survey, Joe Davison and Michael D. Mundy survey, Joseph D. Davison
(1992) and Ben E. Bledsoe survey, Corner Perpetuation for Greene County (2001), on file in
Surveyor Office

RECOVERY TIE DRAWING
Field Book 43 Page No. 63

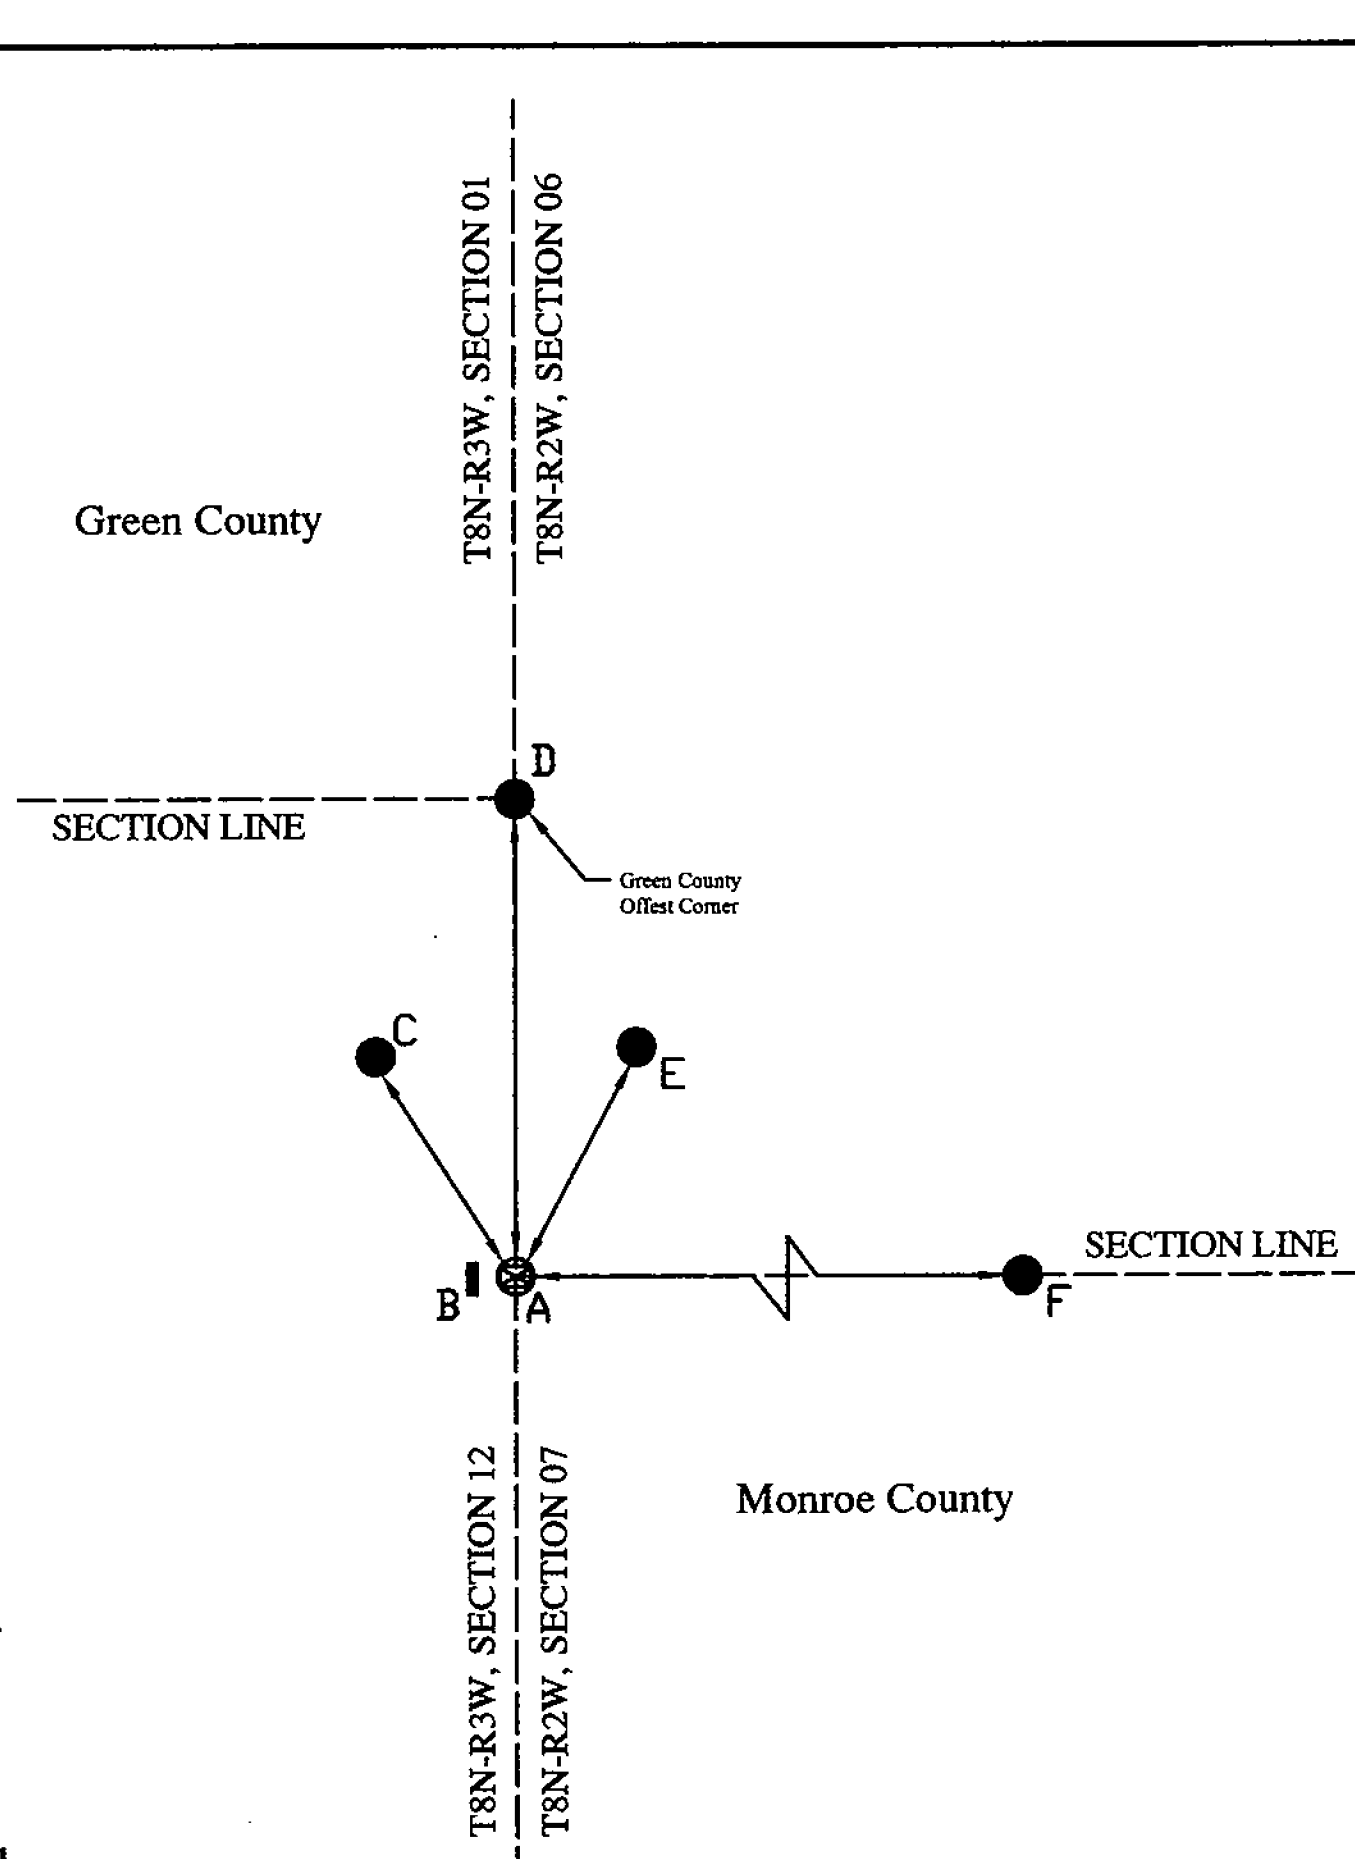

A - 1/2" Rebar with cap

B - N 15° W 0.10' to Survey
Sign on metal "T" post

C - N 45° W 36.82' to 5/8" Rebar

D - N 04° E 66.10' to 1/2"
Rebar with cap, Offset Corner

F - S 85° E 125ft (+/-) to 5/8" Rebar

State Plane Coordinate (NAD 83 Survey Feet, Indiana West Zone)-
Northing: 1422081.75 Easting: 3066297.64

Not To Scale
Compass Bearing Magnetic North

I, Kevin P. Enright, Monroe County Surveyor, hereby certify that this document was prepared under my direction in accordance with the provisions of section 36-2-12-11 of the Indiana Code; and the above data is given under my hand and seal this 19th day of March, 2010.

Administered by the Monroe County Surveyor Review Board

Date: 6-9-2010



MONUMENT RECORD
State of Indiana - County of Monroe

Section: 07

Township: 8 North


Range: 2 West

Corner ID: VanBu A-05

Monument Description & Remarks: 1/2" Rebar 6" above ground with cap, "Utt". Survey Sign
4ft above ground at pt. B

References On File: Lee Utt survey, Joe Davison and Michael D. Mundy survey, Joseph D. Davison (1992) and Ben E. Bledsoe survey, Corner Perpetuation for Greene County (2001), on file in Surveyor Office

RECOVERY TIE DRAWING
Field Book 43 Page No. 63

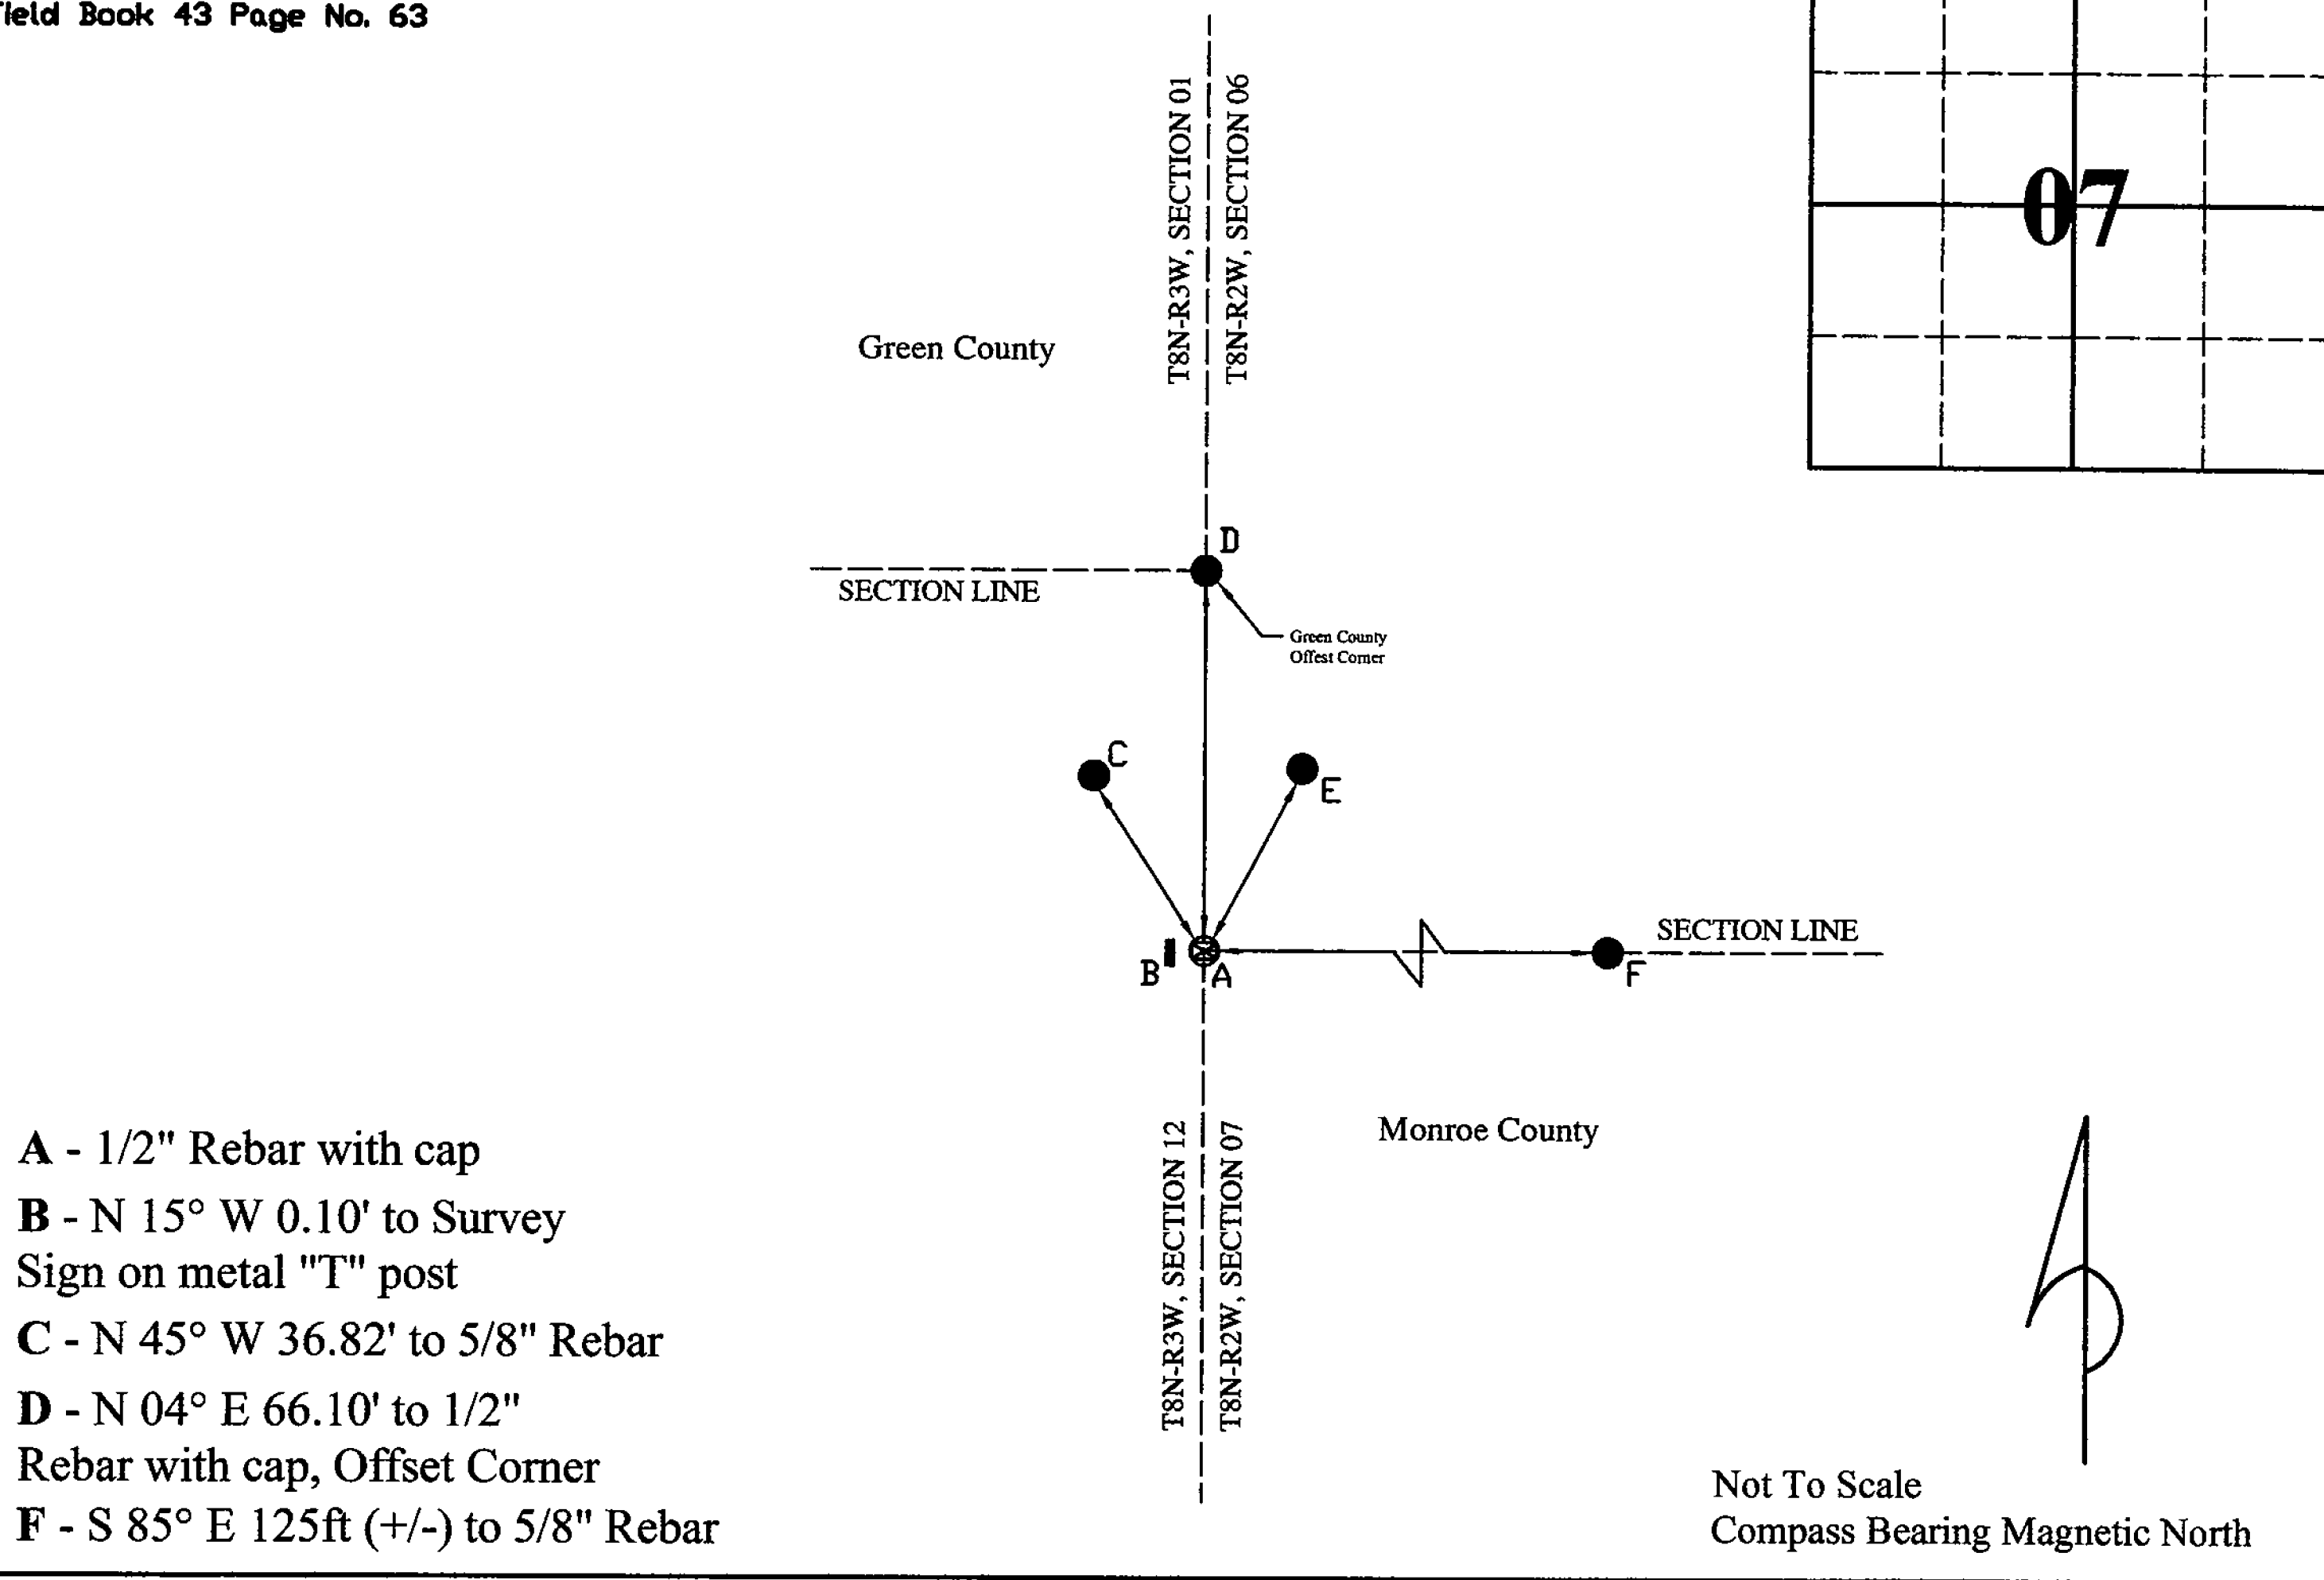

A - 1/2" Rebar with cap

B - N 15° W 0.10' to Survey
Sign on metal "T" post

C - N 45° W 36.82' to 5/8" Rebar

D - N 04° E 66.10' to 1/2"


Rebar with cap, Offset Corner

F - S 85° E 125ft (+/-) to 5/8" Rebar

I, Kevin P. Enright, Monroe County Surveyor, hereby certify that this document was prepared under my direction in accordance with the provisions of section 36-2-12-11 of the Indiana Code; and the above data is given under my hand and seal this 19th day of March, 2010.

Administered by the Monroe County Surveyor Review Board

Date: 5-11-2010

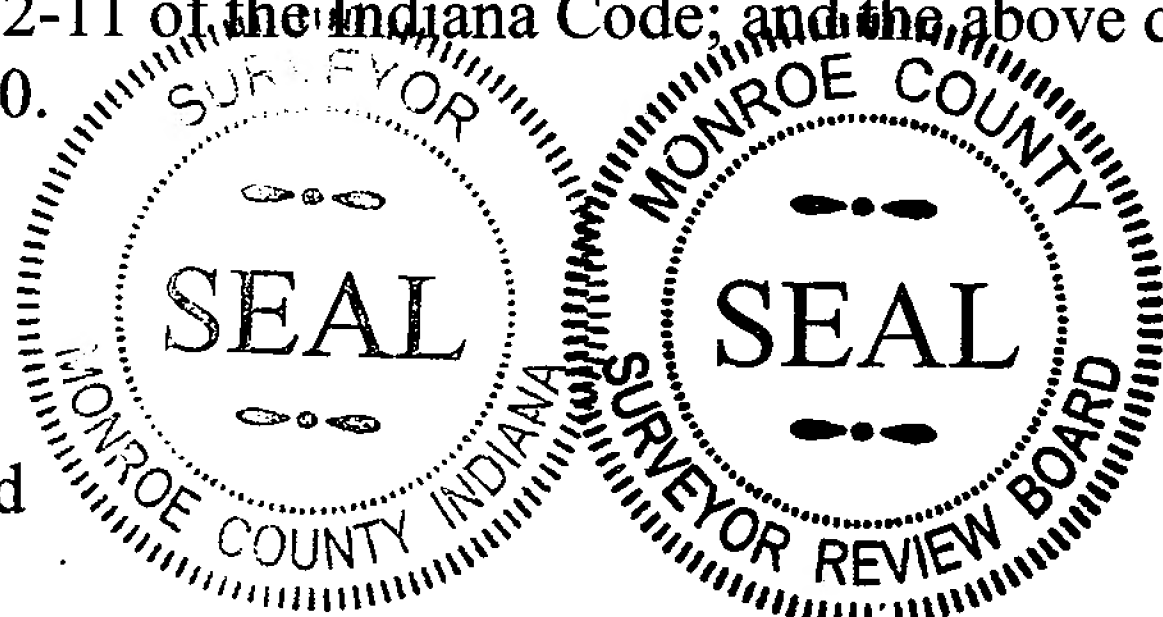

SECTION CORNER PERPETUATION BEECH CREEK TOWNSHIP, GREENE COUNTY

GREENE COUNTY SURVEYOR'S OFFICE
217 EAST SPRING STREET, SUITE 2
BLOOMFIELD, INDIANA
(812) 384-2026

SECTION 1, TOWNSHIP 8N, RANGE 3W.

CORNER: SOUTHWEST CORNER

TYPE OF MONUMENT: 1" IRON PIPE

DATE 05-01-2001

PARTY CHIEF: Eric Denlinger



CREW: Bledsoe Tapp & Riggert, Inc.

- 1351 W. TAPP RD. BLOOMINGTON, IN (812) 336-8277

- 1324 "K" STREET BEDFORD, IN (812) 275-0001

NOTE:

SEE CORNER PERPETUATION SURVEY OF SECTIONS 1
THROUGH 18, T8N, R3W FOR ADDITIONAL INFORMATION.

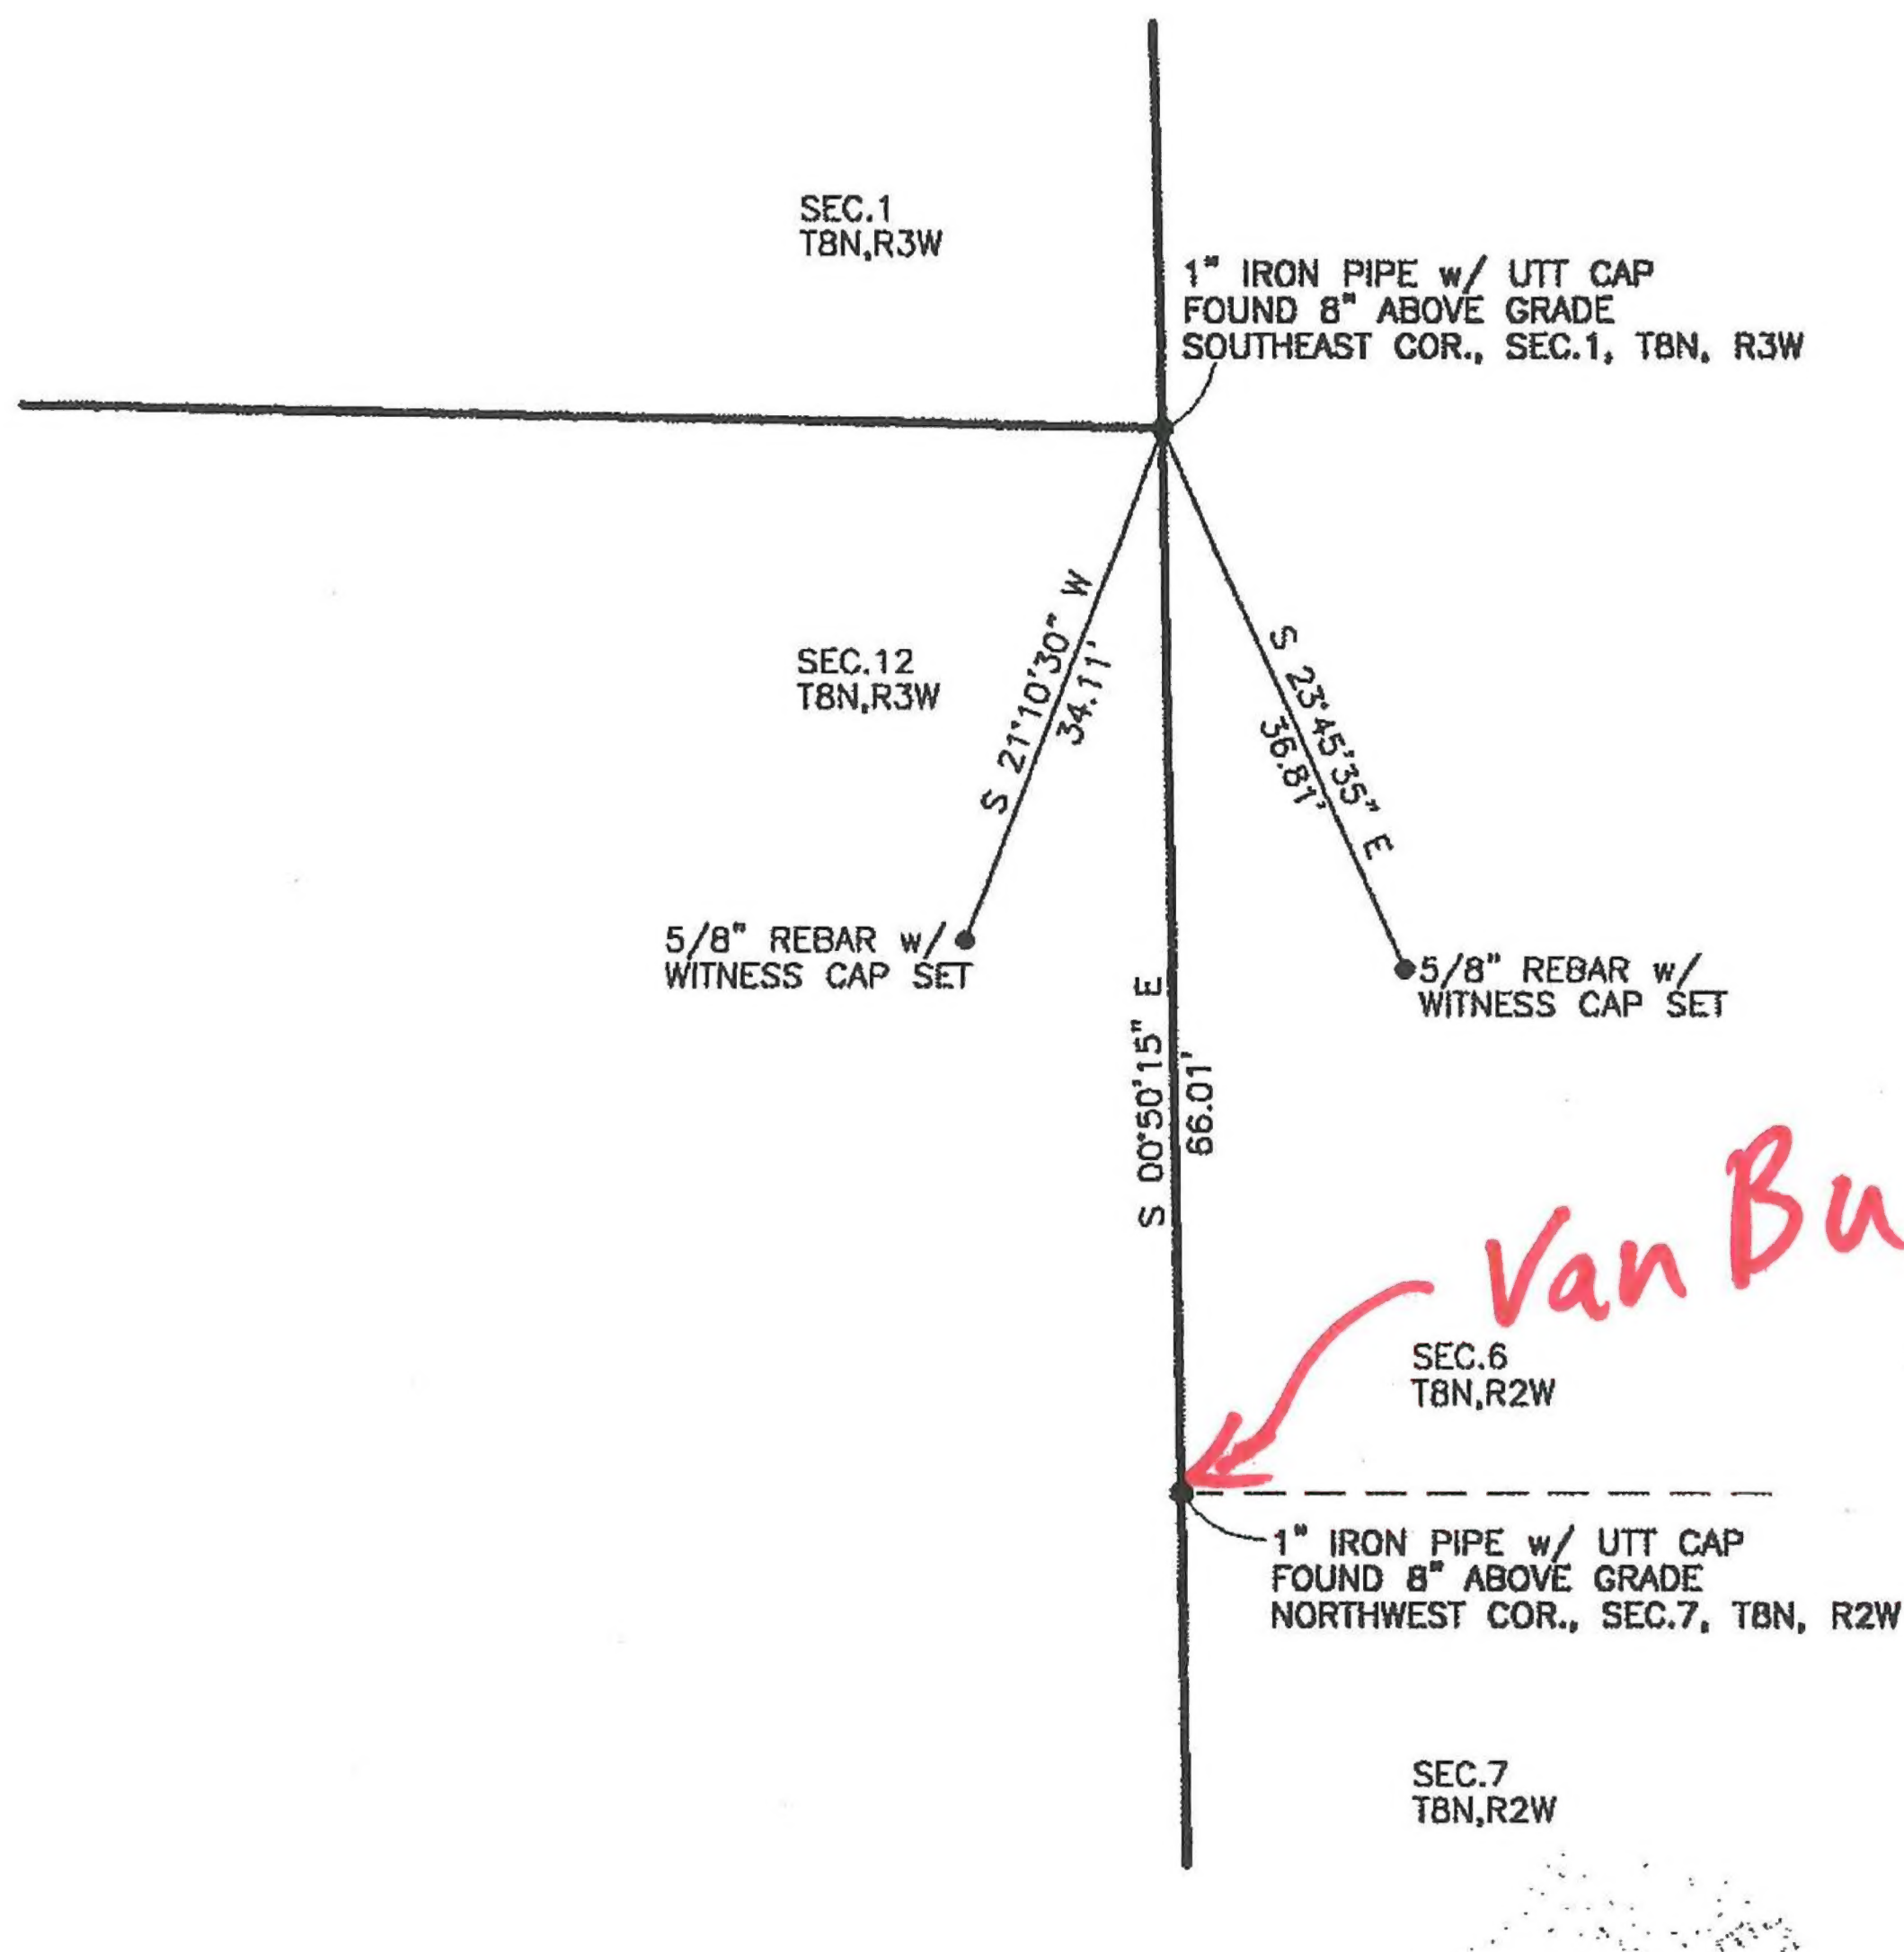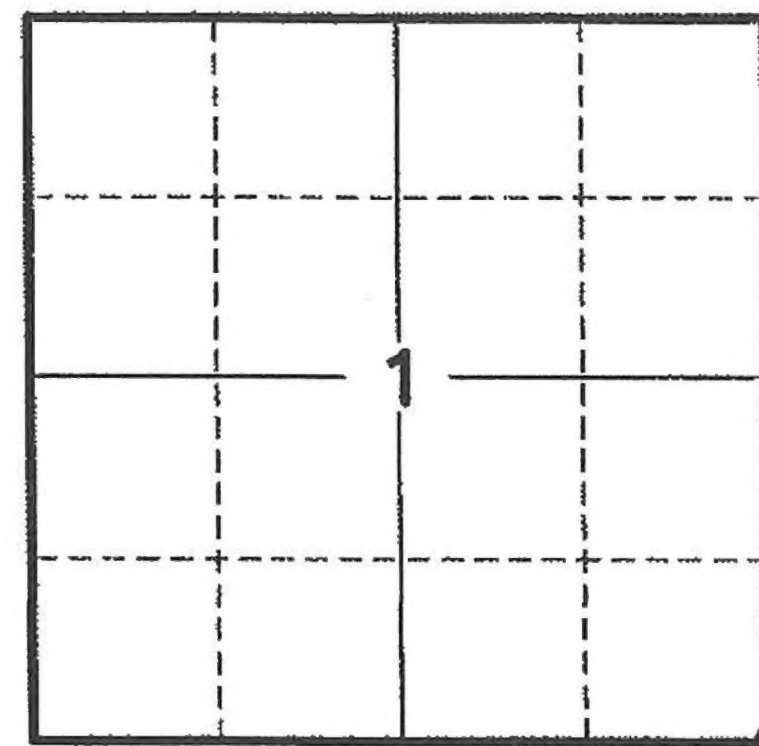

SURVEYOR'S SIGNATURE:

Ben E. Bledsoe
Ben E. Bledsoe R.L.S.
Registered Land Surveyor No. S0559

Don Wile R.L.S.
Greene County Surveyor